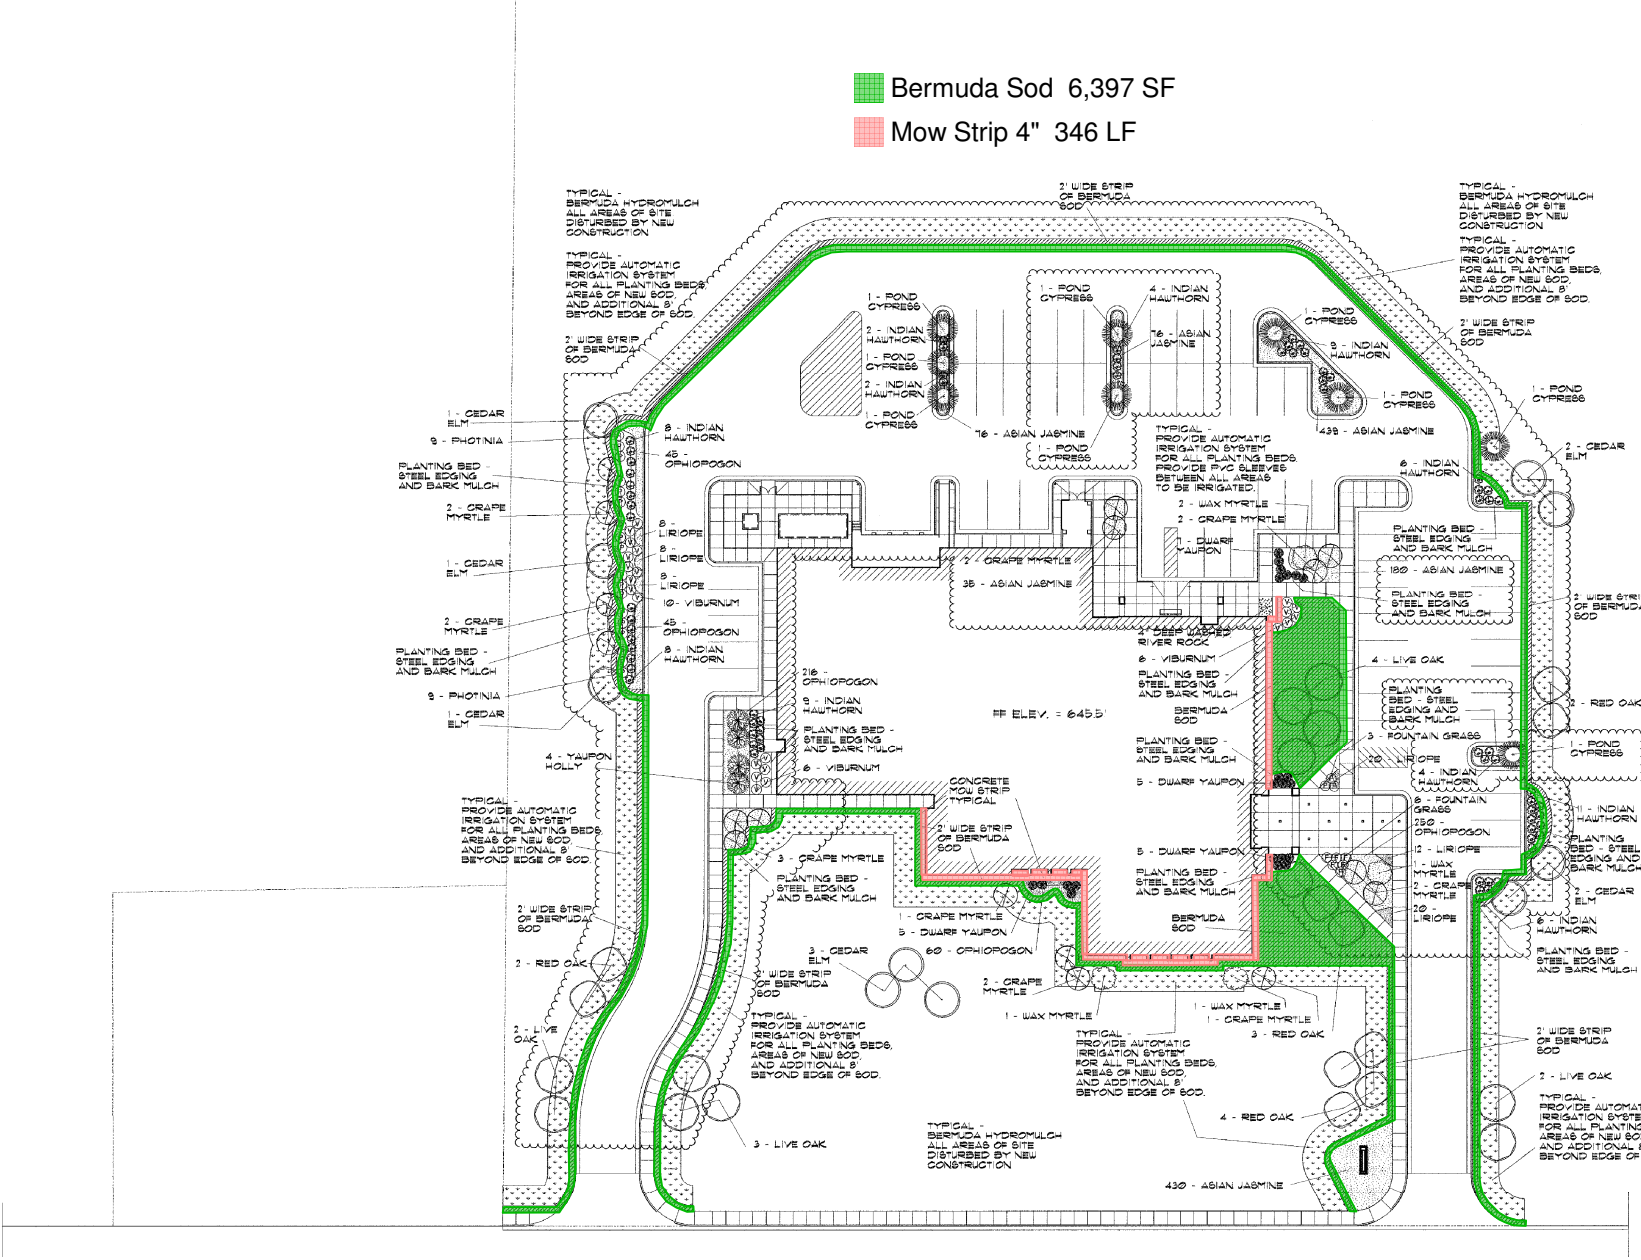

PLANT MATERIAL LEGEND

COMMON NAME	BOTANICAL NAME	SIZE	SPACING
LIVE OAK	QUERCUS VIRGINIANA	3"	AS SHOWN
RED OAK	QUERCUS SHUMARDI	3"	AS SHOWN
CEDAR ELM	ULMUS CRASSIFOLIA	3"	AS SHOWN
POND CYPRESS	TAXODIUM ASCENDENS	3"	AS SHOWN
CRAPE MYRTLE	LAGERSTROEMIA INDICA	6' - 8'	AS SHOWN
WAX MYRTLE	MYRICA CERIFERA	6' - 8'	AS SHOWN
YAUPON HOLLY	ILEX VOMITORIA	6' - 8'	AS SHOWN
DWARF YAUPON	ILEX VOMITORIA 'BORDEAUX'	3 GALLON	36"
INDIAN HAWTHORN	RHAPIOLEPSIS INDICA 'CLARA'	3 GALLON	36"
VIBURNUM	VIBURNUM TINUS 'COMPACTUM' SPRING BOUQUET	5 GALLON	36"
PHOTINIA	PHOTINIA FRASERI	5 GALLON	48"
FOUNTAIN GRASS	PENNISETUM SECTUM 'RUBRUM'	3 GALLON	30"
OPHIOPOGON	OPHIOPOGON JAPONICUM	4" POTS	9"
GIANT LIRIOPE	LIRIOPE MUSCARI 'GIGANTEA'	1 GAL.	18"
ASIAN JASMINE	TRACHELOSPERMUM ASIATICUM	4" POTS	12"

PLANT LEGEND

LIVE OAK
RED OAK
CEDAR ELM
POND CYPRESS
CRAPE MYRTLE
WAX MYRTLE
YAUPON
DWARF YAUPON
INDIAN HAWTHORN
VIBURNUM
FOUNTAIN GRASS
PHOTINIA

J&
ARCHITEC
Jennings★Hack
and Partners, In
4131 North Central Expres
Suite 400
Dallas, Texas 75204-319
214.528.8644 Telephon
214.528.9226 Telecopie
mail@jennings-hackler.co
CONSULTANT

© Jennings★Hackler and Partners.
This document is the copyrighted property of Jennings★Hackler and Partners and shall not be reproduced, copied or altered nor shall it be assigned to any third party without first obtaining the written permission and consent of Jennings★Hackler and Partners, Inc.

ENVIRONMEN
SERVICES
BUILDING

NORTH TEXAS
MUNICIPAL
WATER DISTRIC

505 East Brown Str
Wylie, Texas

LANDSCAPIN
PLAN

SCALE
1" = 20'