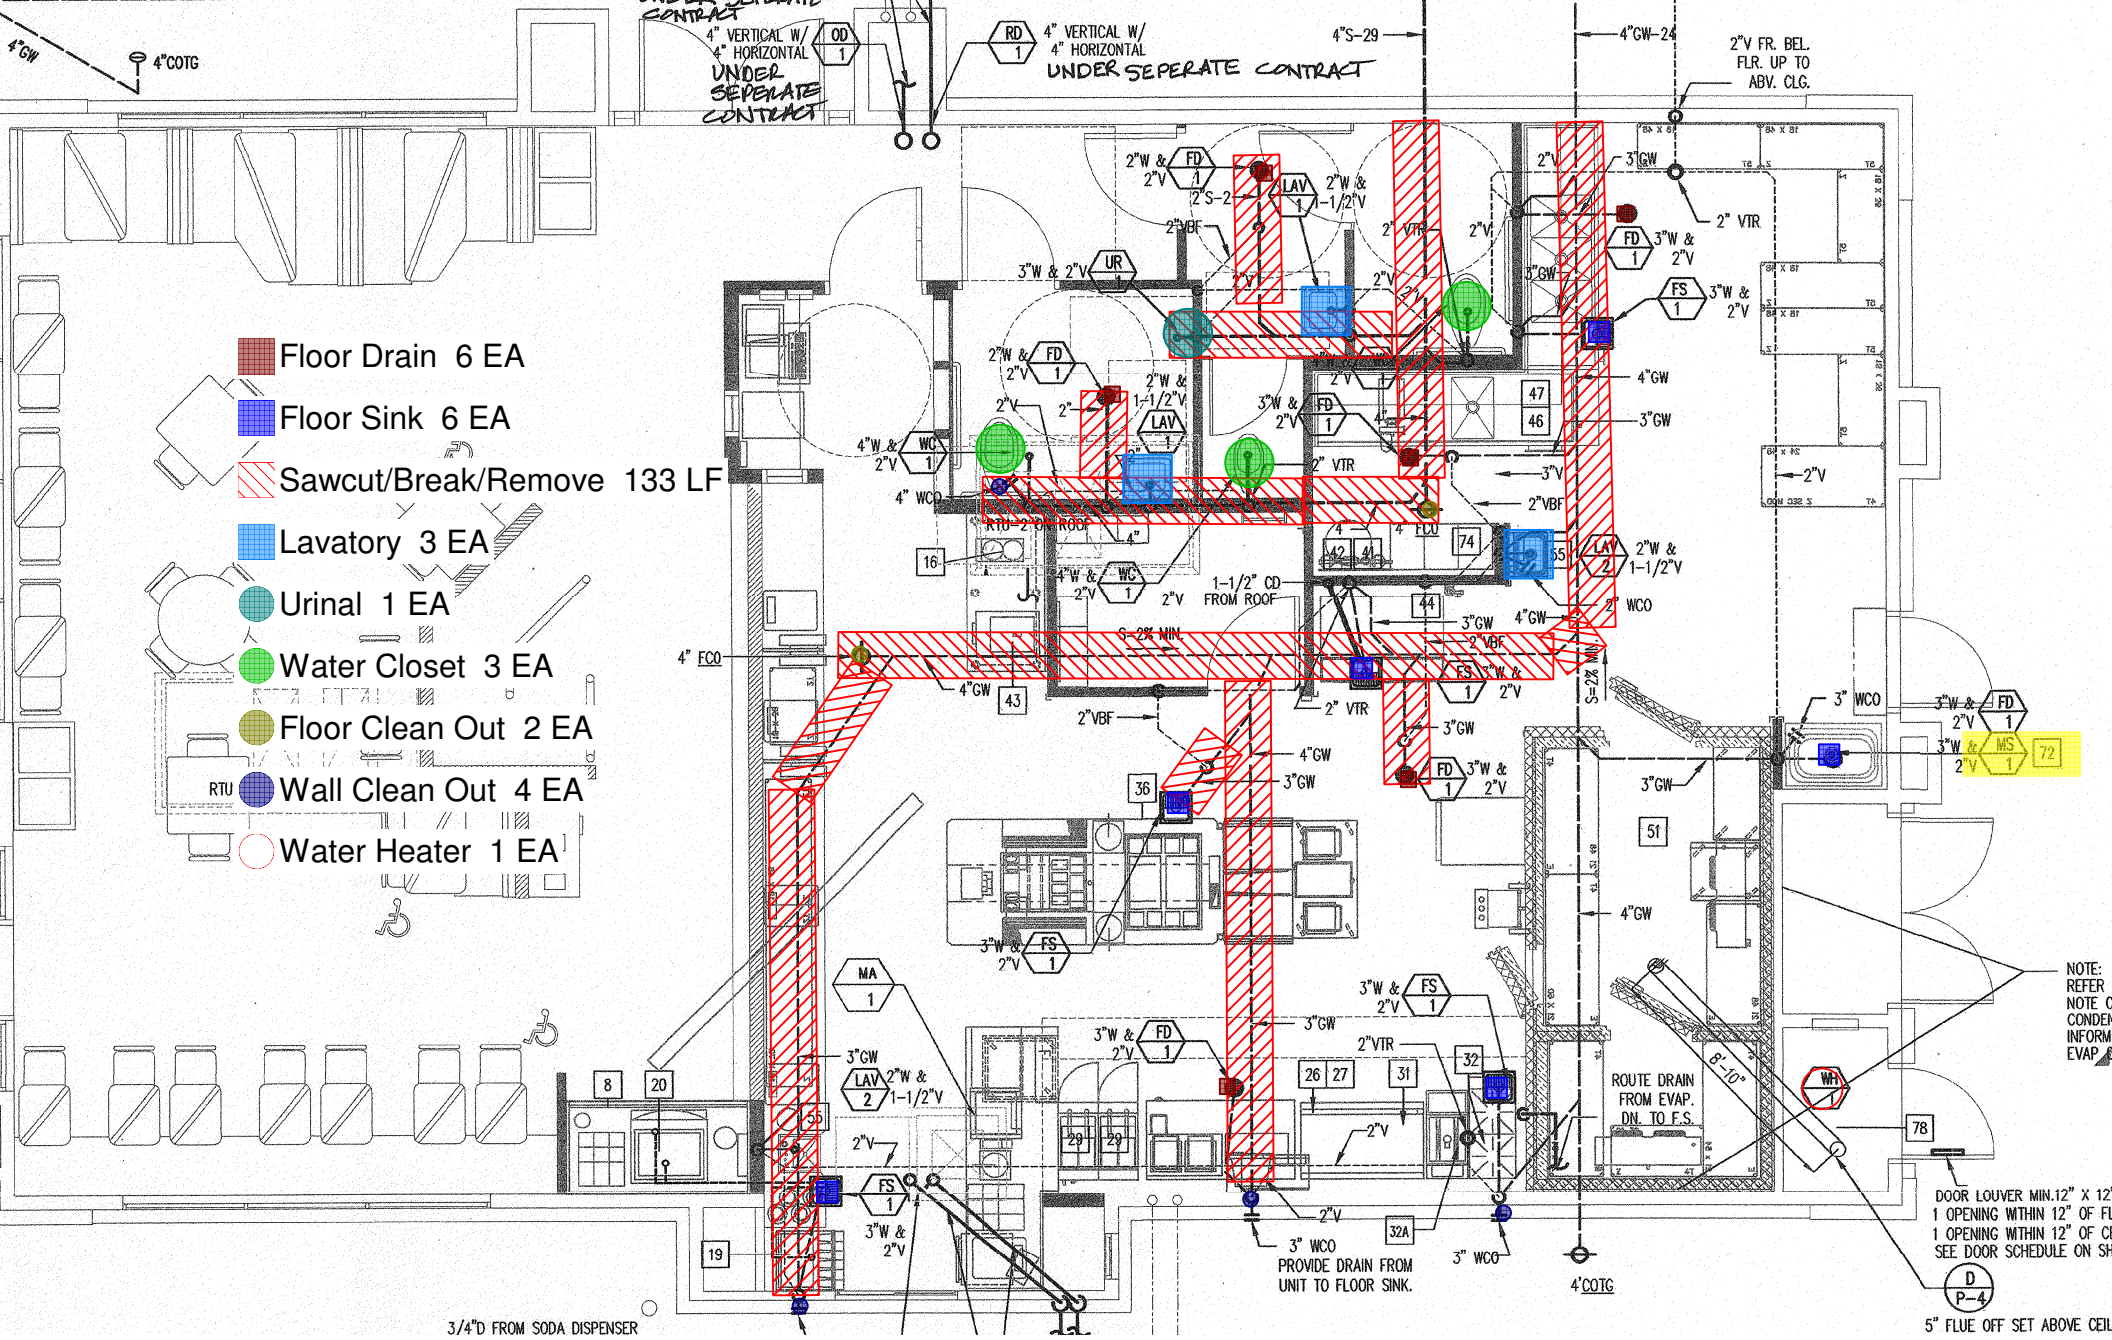
Floor Drain 6 EA
Floor Sink 6 EA
Sawcut/Break/Remove 133 LF
Lavatory 3 EA
Urinal 1 EA
Water Closet 3 EA
Floor Clean Out 2 EA
Wall Clean Out 4 EA
Water Heater 1 EA
4" VERTICAL W/ 4" HORIZONTAL
UNDER SEPERATE CONTRACT
4"COTG
4"GW
4"S-29
4"CW-24
2"V FR. BEL. FLR. UP TO ABV. CLG.
2" VTR
4" FCO
4" WCO
3" WCO
PROVIDE DRAIN FROM UNIT TO FLOOR SINK.
ROUTE DRAIN FROM EVAP. DN. TO F.S.
8'-10"
S=2% MIN.
1-1/2" CD FROM ROOF
3/4"D FROM SODA DISPENSER
5" FLUE OFF SET ABOVE CEIL
DOOR LOUVER MIN.12" X 12"
1 OPENING WITHIN 12" OF FL
1 OPENING WITHIN 12" OF CE
SEE DOOR SCHEDULE ON SH
NOTE:
REFER
NOTE C
CONDEN
INFORM
EVAP.