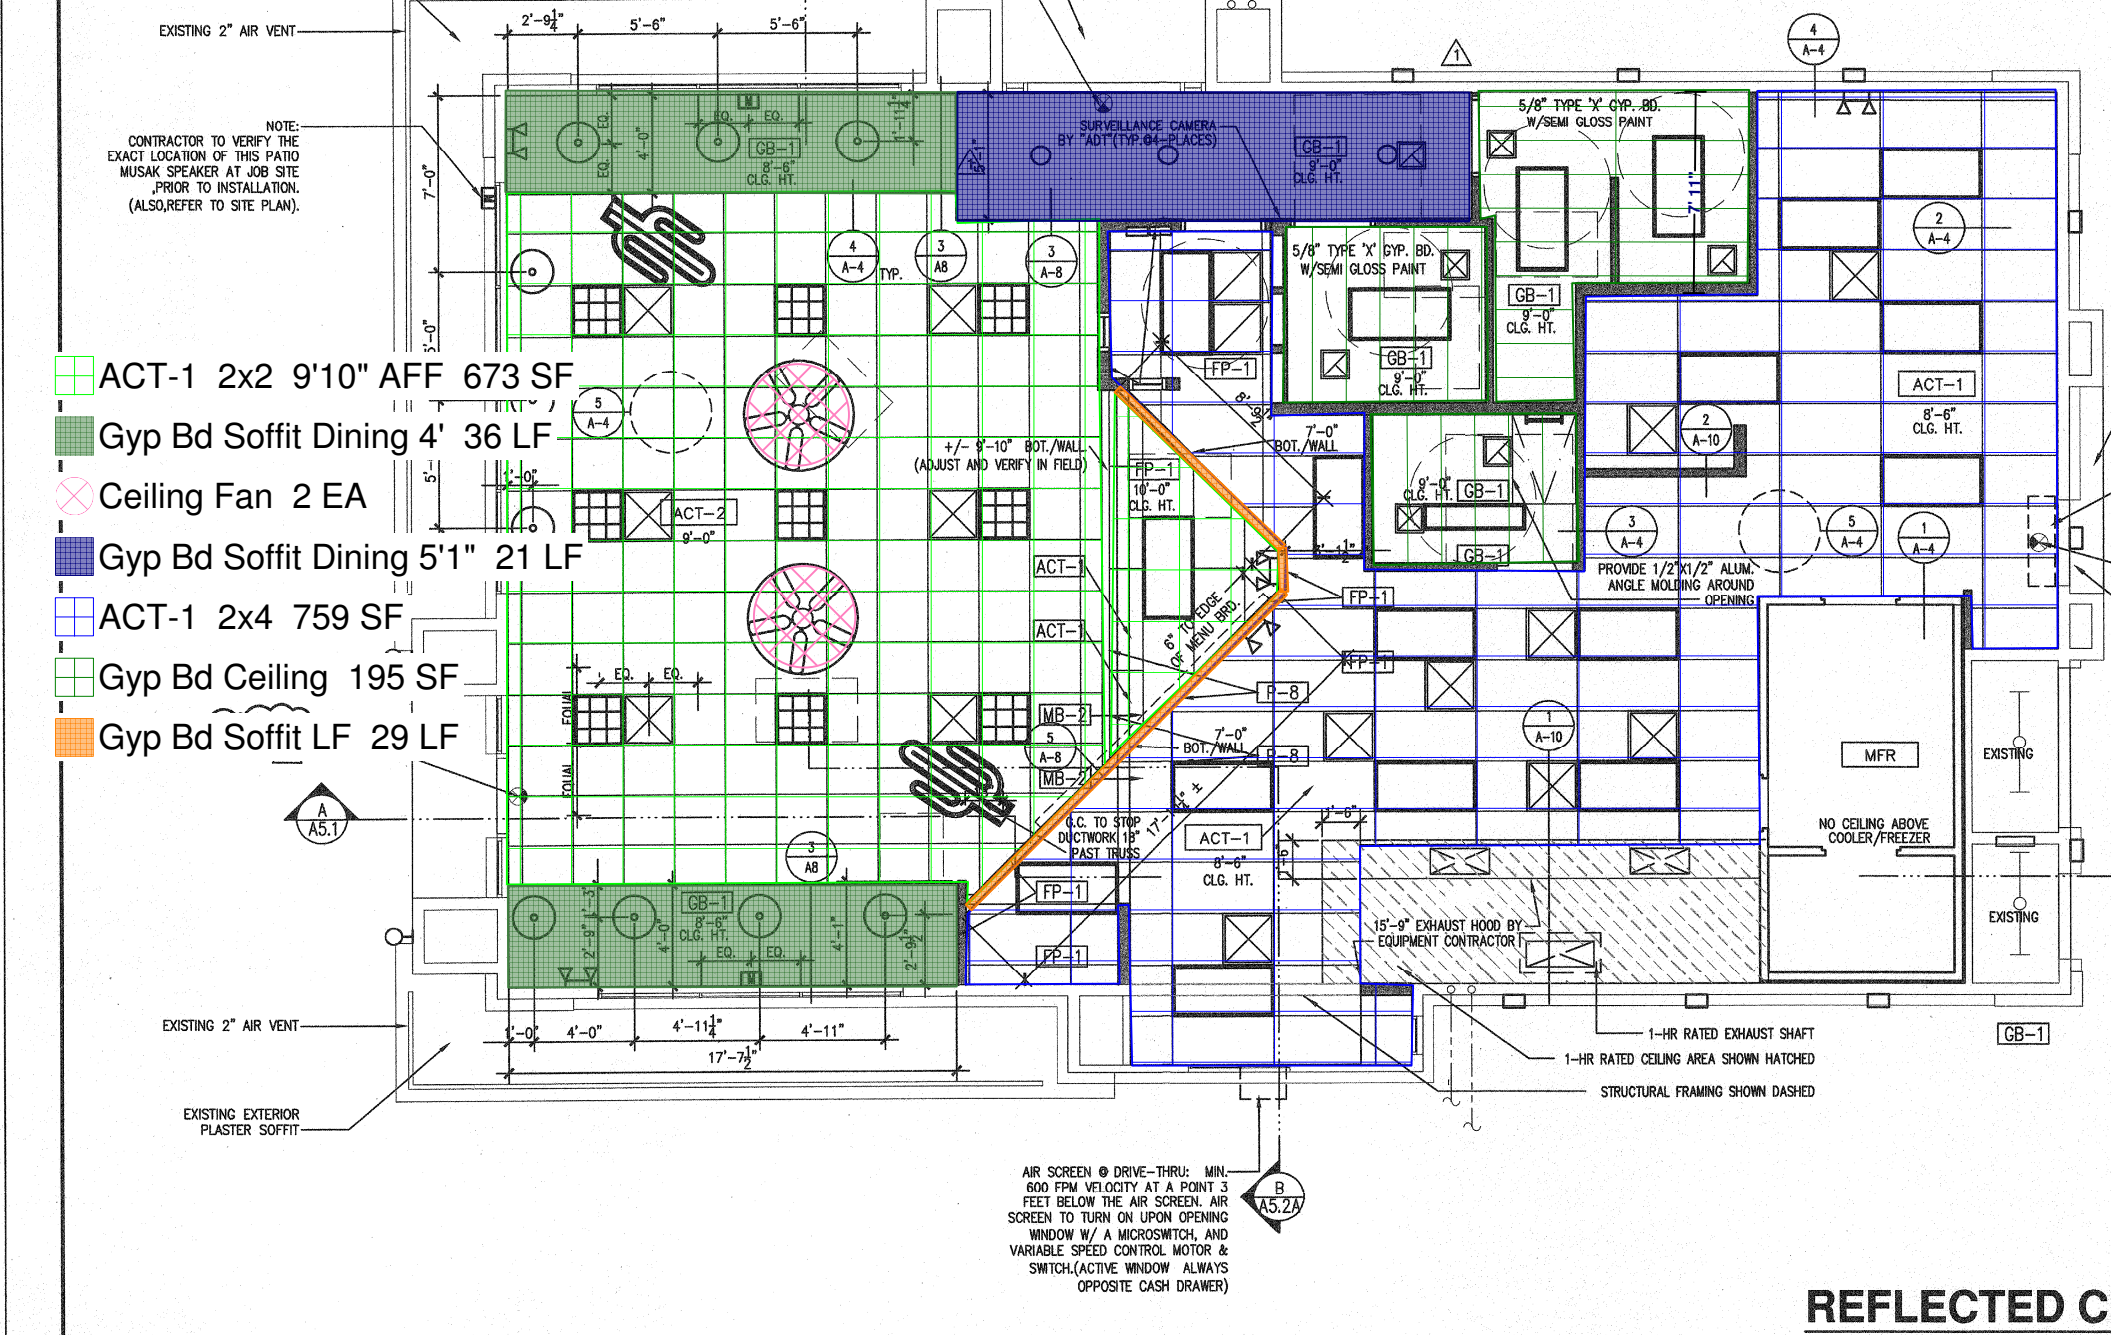
ACT-1 2x2 9'10" AFF 673 SF
Gyp Bd Soffit Dining 4' 36 LF
Ceiling Fan 2 EA
Gyp Bd Soffit Dining 5'1" 21 LF
ACT-1 2x4 759 SF
Gyp Bd Ceiling 195 SF
Gyp Bd Soffit LF 29 LF
EXISTING 2" AIR VENT
NOTE: CONTRACTOR TO VERIFY THE EXACT LOCATION OF THIS PATIO MUSAK SPEAKER AT JOB SITE ,PRIOR TO INSTALLATION. (ALSO,REFER TO SITE PLAN).
SURVEILLANCE CAMERA BY "ADT"(TYP.04 PLACES)
5/8" TYPE 'X' GYP. BD. W/SEMI GLOSS PAINT
+/- 9'-10" BOT./WALL (ADJUST AND VERIFY IN FIELD)
6" TO EDGE OF MENU BRD.
C.C. TO STOP DUCTWORK 18" PAST TRUSS
PROVIDE 1/2"X1/2" ALUM. ANGLE MOLDING AROUND OPENING
MFR
NO CEILING ABOVE COOLER/FREEZER
EXISTING
15'-9" EXHAUST HOOD BY EQUIPMENT CONTRACTOR
1-HR RATED EXHAUST SHAFT
1-HR RATED CEILING AREA SHOWN HATCHED
STRUCTURAL FRAMING SHOWN DASHED
EXISTING EXTERIOR PLASTER SOFFIT
AIR SCREEN @ DRIVE-THRU: MIN. 600 FPM VELOCITY AT A POINT 3 FEET BELOW THE AIR SCREEN. AIR SCREEN TO TURN ON UPON OPENING WINDOW W/ A MICROSWITCH, AND VARIABLE SPEED CONTROL MOTOR & SWITCH.(ACTIVE WINDOW ALWAYS OPPOSITE CASH DRAWER)

REFLECTED C